


NEW WORK

ADD AND CONNECT NEW EQUIPMENT

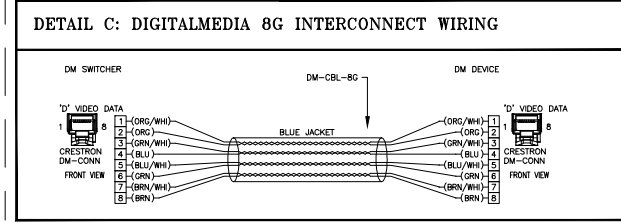

Client:

GREENWICH HOSPITAL

GREENWICH, CT

Architects:

Consultants:

SYSTEM INTEGRATION BY:

HB COMMUNICATIONS INC.

60 DODGE AVE.
NORTH HAVEN, CT 06473-0689
(203)-234-9246
(203)-234-2013 FAX

1432 MAIN STREET
WALTHAM, MA 02451-1621
(781)-890-6046
(781)-890-6048 FAX

1130 GLOBE AVENUE
MOUNTAIN SIDE, NJ 07092
(908)-654-3600
(908)-654-9273 FAX

THIS DRAWING IS THE PROPERTY OF HB COMMUNICATIONS, INC. AND MAY NOT BE REPRODUCED OR DISTRIBUTED WITHOUT WRITTEN AUTHORIZATION.

JOB #: P-105493

SALES: DL

ENGINEERED BY: JG


DRAWN BY: RJG

REV	DATE	BY
PRELIMINARY	05/25/11	SM/BO
QA REVIEW	05/27/11	JG
SUBMITTAL	N/A	N/A
RELEASE TO BUILD	06/01/11	PDL

LARGE ROOM - NOBLE CONFERENCE CENTER

A/V SIGNAL FLOW

AV-1.1

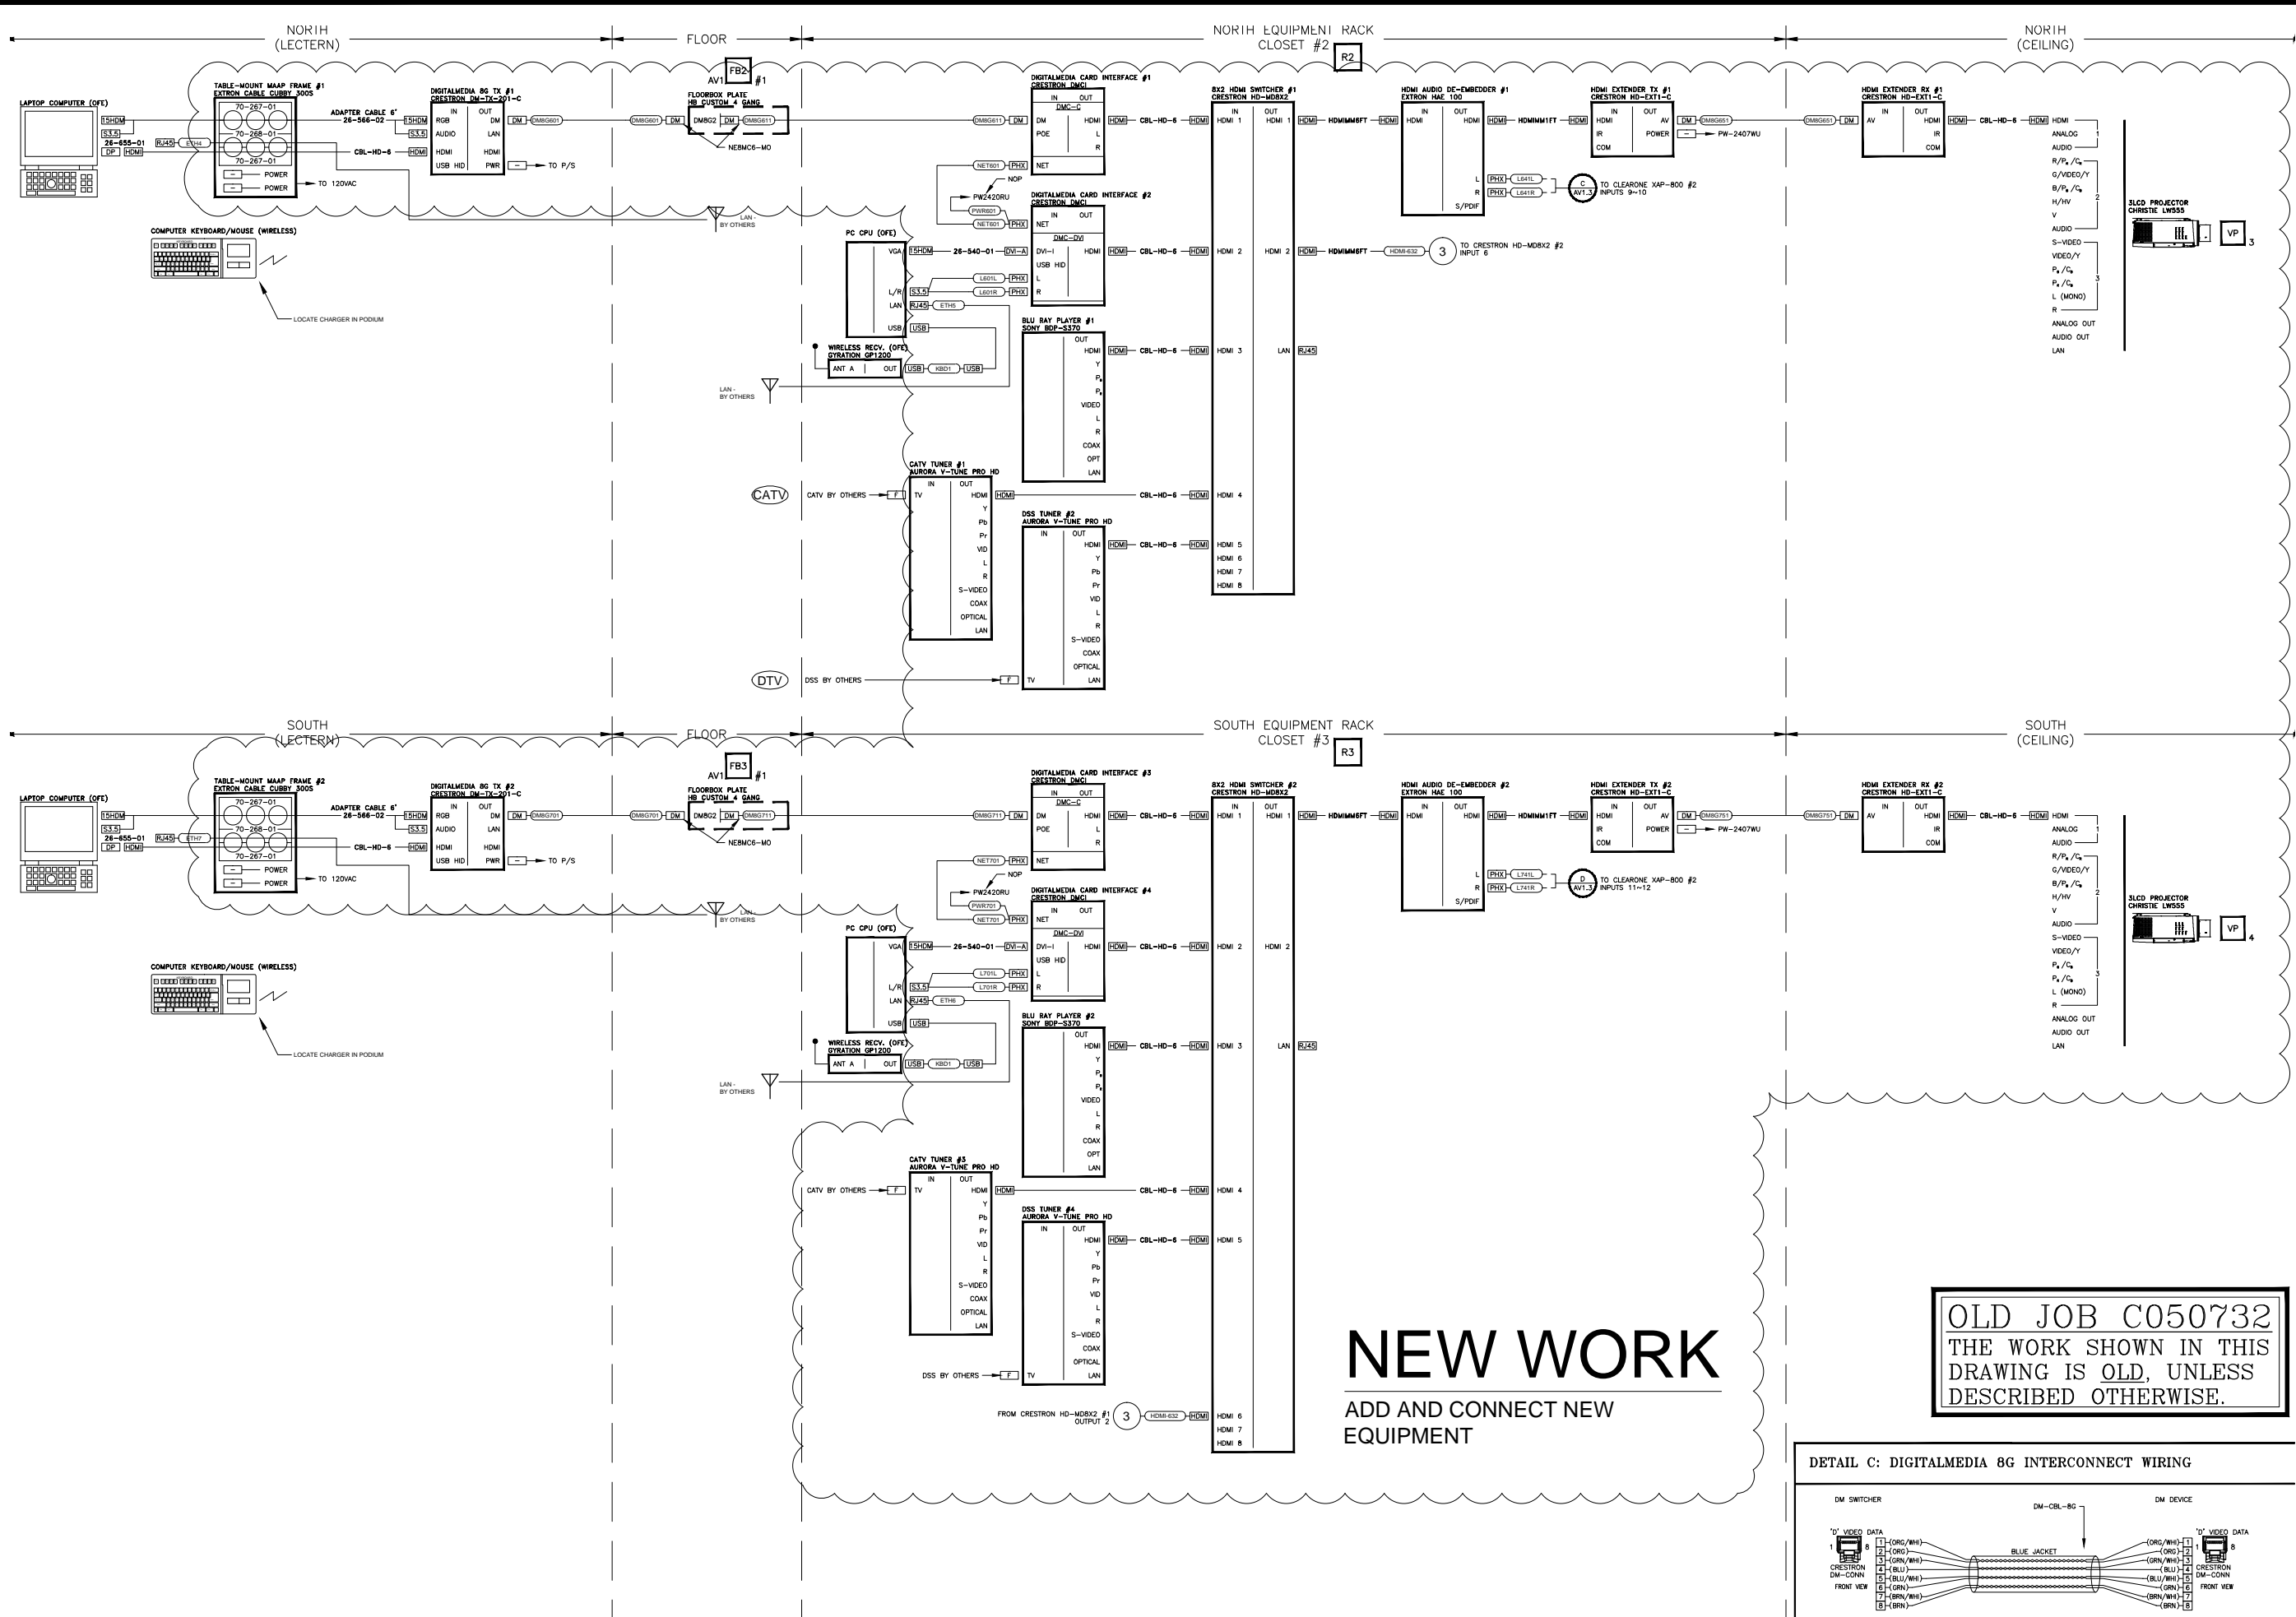

Client:

GREENWICH HOSPITAL

GREENWICH, CT

Architects:

Consultants:

SYSTEM INTEGRATION BY:

HB COMMUNICATIONS INC.

60 DODGE AVE.
NORTH HAVEN, CT 06473-0689
(203)-234-9246
(203)-234-2013 FAX

1432 MAIN STREET
WALTHAM, MA 02451-1621
(781)-890-6046
(781)-890-6048 FAX

1130 GLOBE AVENUE
MOUNTAINVIEW, NJ 07092
(908)-654-3600
(908)-654-9273 FAX

THIS DRAWING IS THE PROPERTY OF HB COMMUNICATIONS, INC. AND MAY NOT BE REPRODUCED OR DISTRIBUTED WITHOUT WRITTEN AUTHORIZATION.

JOB #: P-105493

SALES: DL

ENGINEERED BY: JG

DRAWN BY: RJG

REV	DATE	BY
PRELIMINARY	05/25/11	SM/BO
QA REVIEW	05/27/11	JG
SUBMITTAL	N/A	N/A
RELEASE TO BUILD	06/01/11	PDL

SECONDARY ROOMS – NOBLE CONFERENCE CENTER

A/V SIGNAL FLOW

AV-1.2

Client:

GREENWICH HOSPITAL

GREENWICH, CT

Architects:

Consultants:

SYSTEM INTEGRATION BY:
HB COMMUNICATIONS INC.
60 DODGE AVE.
NORTH HAVEN, CT 06473-0689
(203)-234-9246
(203)-234-2013 FAX
1432 MAIN STREET
WALTHAM, MA 02451-1621
(781)-890-6046
(781)-890-6048 FAX
1130 GLOBE AVENUE
MOUNTAINVIEW, NJ 07092
(908)-554-3600
(908)-654-9273 FAX

THIS DRAWING IS THE PROPERTY OF HB COMMUNICATIONS, INC. AND MAY NOT BE REPRODUCED OR DISTRIBUTED WITHOUT WRITTEN AUTHORIZATION.

JOB #: P-105493

SALES: DL

ENGINEERED BY: JG


DRAWN BY: RJG

REV	DATE	BY
PRELIMINARY	05/25/11	SM/BO
QA REVIEW	05/27/11	JG
SUBMITTAL	N/A	N/A
RELEASE TO BUILD	06/01/11	PDL

ALL ROOMS - NOBLE CONFERENCE CENTER

AUDIO SIGNAL FLOW


AV-1.3

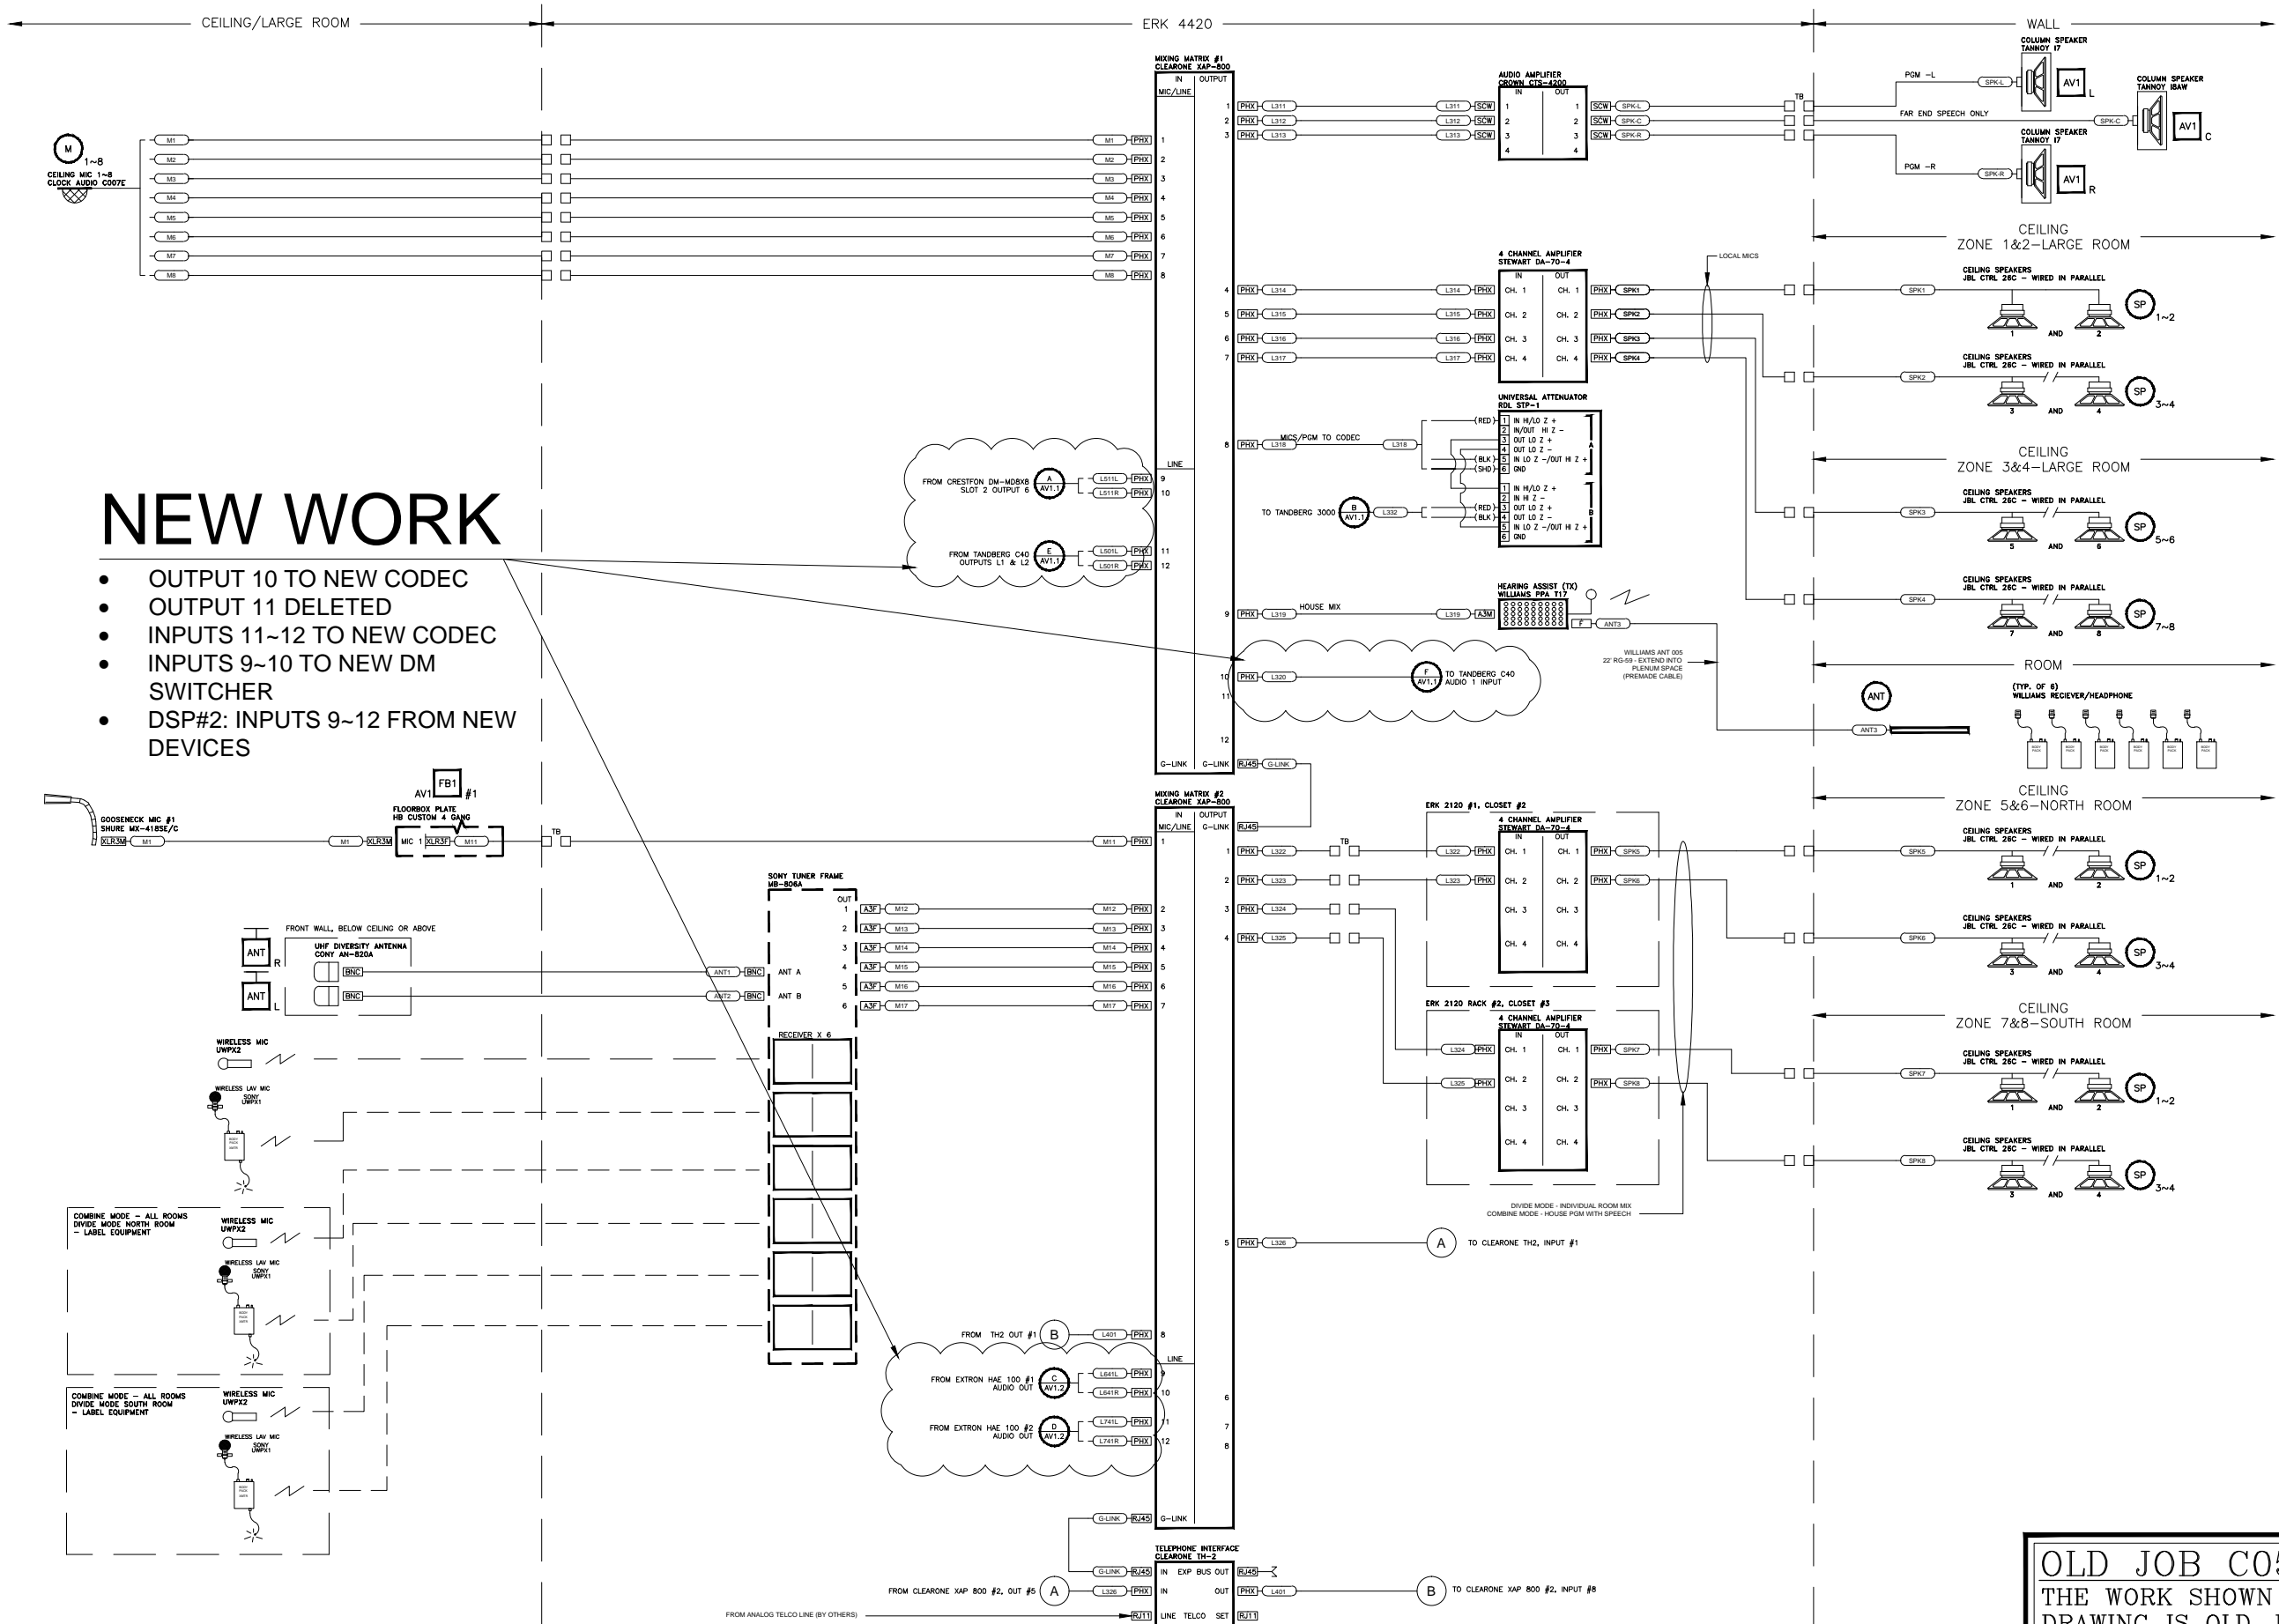

NEW WORK

- OUTPUT 10 TO NEW CODEC
- OUTPUT 11 DELETED
- INPUTS 11~12 TO NEW CODEC
- INPUTS 9~10 TO NEW DM SWITCHER
- DSP#2: INPUTS 9~12 FROM NEW DEVICES

OLD JOB C050732
THE WORK SHOWN IN THIS
DRAWING IS OLD, UNLESS
DESCRIBED OTHERWISE.

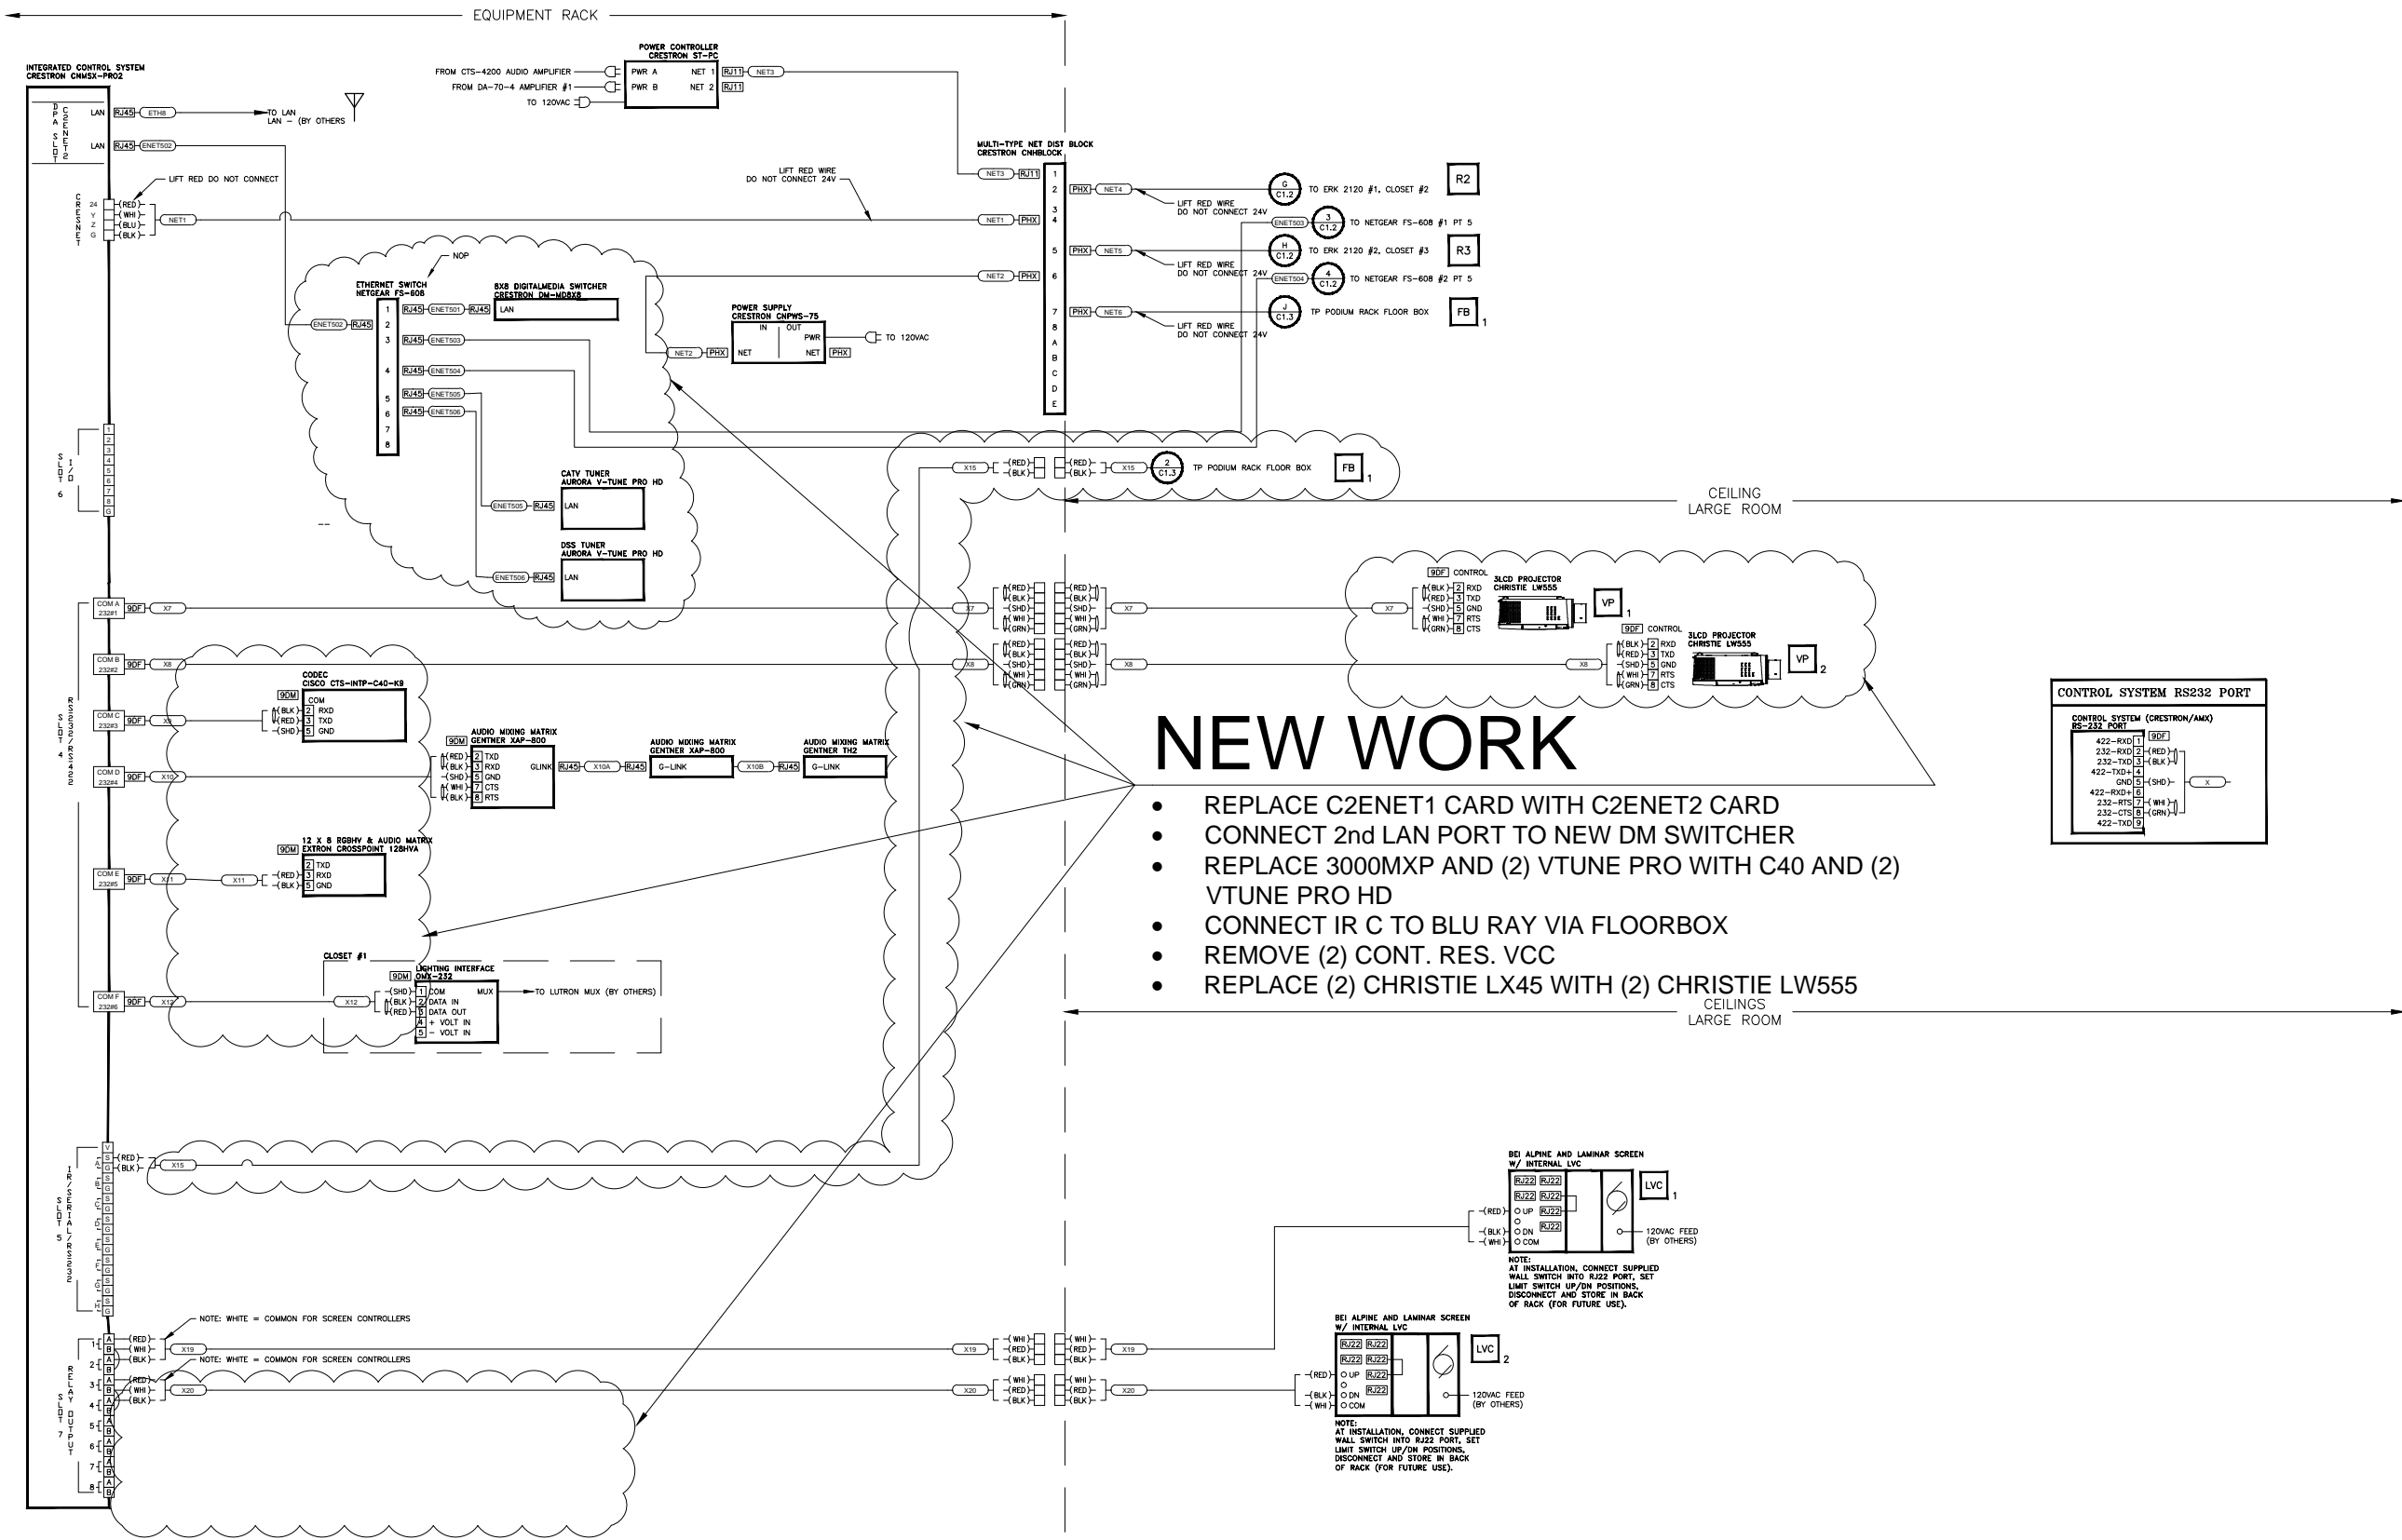

Client:

GREENWICH HOSPITAL

GREENWICH, CT

Architects:

Consultants:

SYSTEM INTEGRATION BY:
HB COMMUNICATIONS INC.
60 DODGE AVE.
NORTH HAVEN, CT 06473-0689
(203)-234-9246
(203)-234-2013 FAX
1432 MAIN STREET
WALTHAM, MA 02451-1621
(781)-890-6046
(781)-890-6048 FAX
1130 GLOBE AVENUE
MOUNTAIN SIDE, NJ 07092
(908)-654-3600
(908)-654-9273 FAX

THIS DRAWING IS THE PROPERTY OF HB COMMUNICATIONS, INC. AND MAY NOT BE REPRODUCED OR DISTRIBUTED WITHOUT WRITTEN AUTHORIZATION.

JOB #: P-105493

SALES: DL

ENGINEERED BY: JG

DRAWN BY: RJG

REV	DATE	BY
PRELIMINARY	05/25/11	SM/BO
QA REVIEW	05/27/11	JG
SUBMITTAL	N/A	N/A
RELEASE TO BUILD	06/01/11	PDL

LARGE ROOM – NOBLE
CONFERENCE CENTER

CONTROL SIGNAL FLOW

OLD JOB C050732
THE WORK SHOWN IN THIS
DRAWING IS OLD, UNLESS
DESCRIBED OTHERWISE.

AV-C1.1

Client:

GREENWICH HOSPITAL

GREENWICH, CT

Architects:

Consultants:

SYSTEM INTEGRATION BY:



- ☒ 60 DODGE AVE.
NORTH HAVEN, CT 06473-0689
(203)-234-9246
(203)-234-2013 FAX
- ☐ 1432 MAIN STREET
WALTHAM, MA 02451-1621
(781)-890-6046
(781)-890-6048 FAX
- ☐ 1130 GLOBE AVENUE
MOUNTAINSIDE, NJ 07092
(908)-654-3600
(908)-654-9273 FAX

THIS DRAWING IS THE PROPERTY OF
HB COMMUNICATIONS INC. AND MAY
NOT BE REPRODUCED OR DISTRIBUTED
WITHOUT WRITTEN AUTHORIZATION.

JOB #: P-105493

SALES: DL

ENGINEERED BY: JG

DRAWN BY: SM



REV	DATE	BY
PRELIMINARY	05/25/11	SM/BC
QA REVIEW	05/27/11	JG
SUBMITTAL	N/A	N/A
RELEASE TO BUILD	06/01/11	PDL

[illegible]


SECONDARY ROOMS –
NOBLE CONFERENCE
CENTER

CONTROL SIGNAL FLOW

AV-C1.2

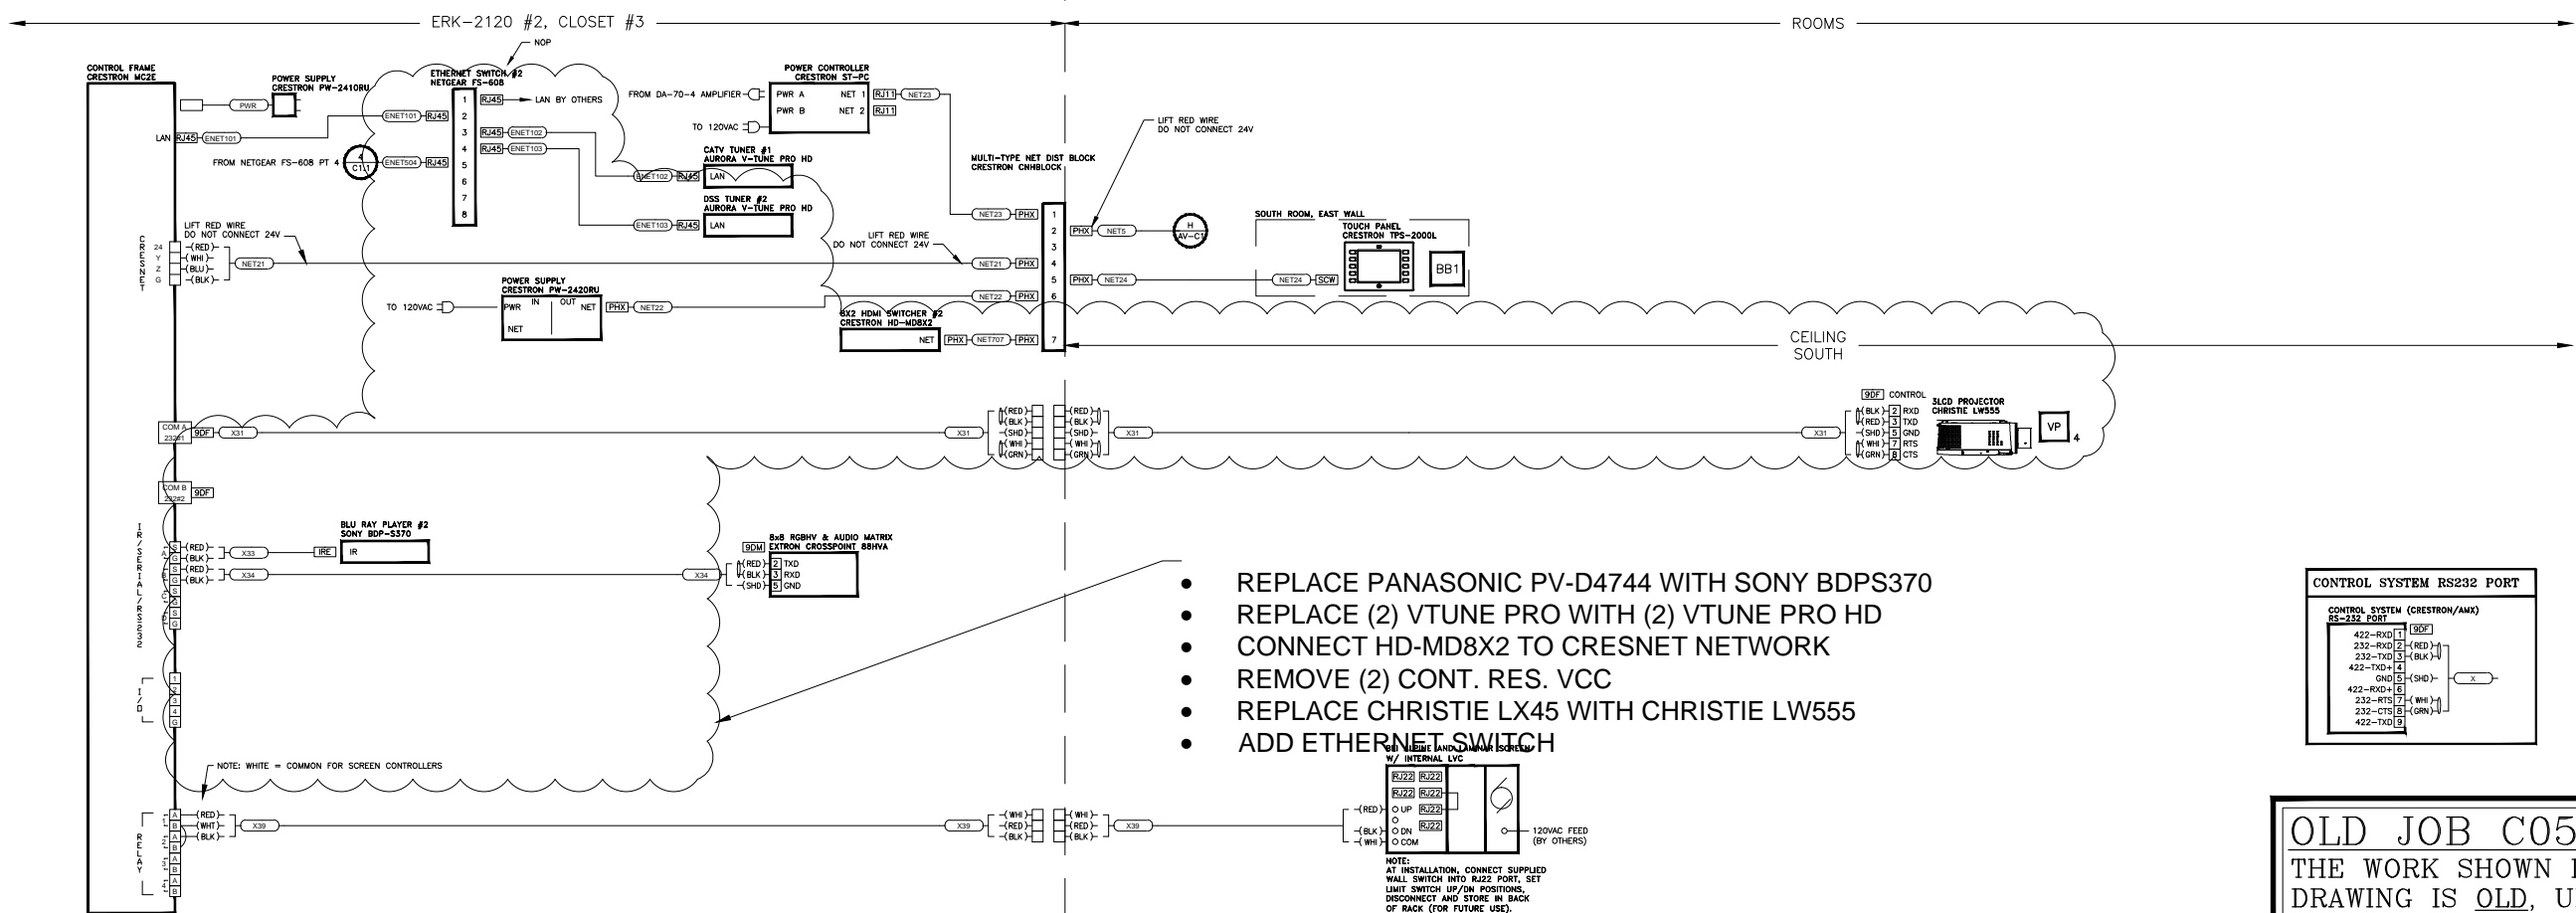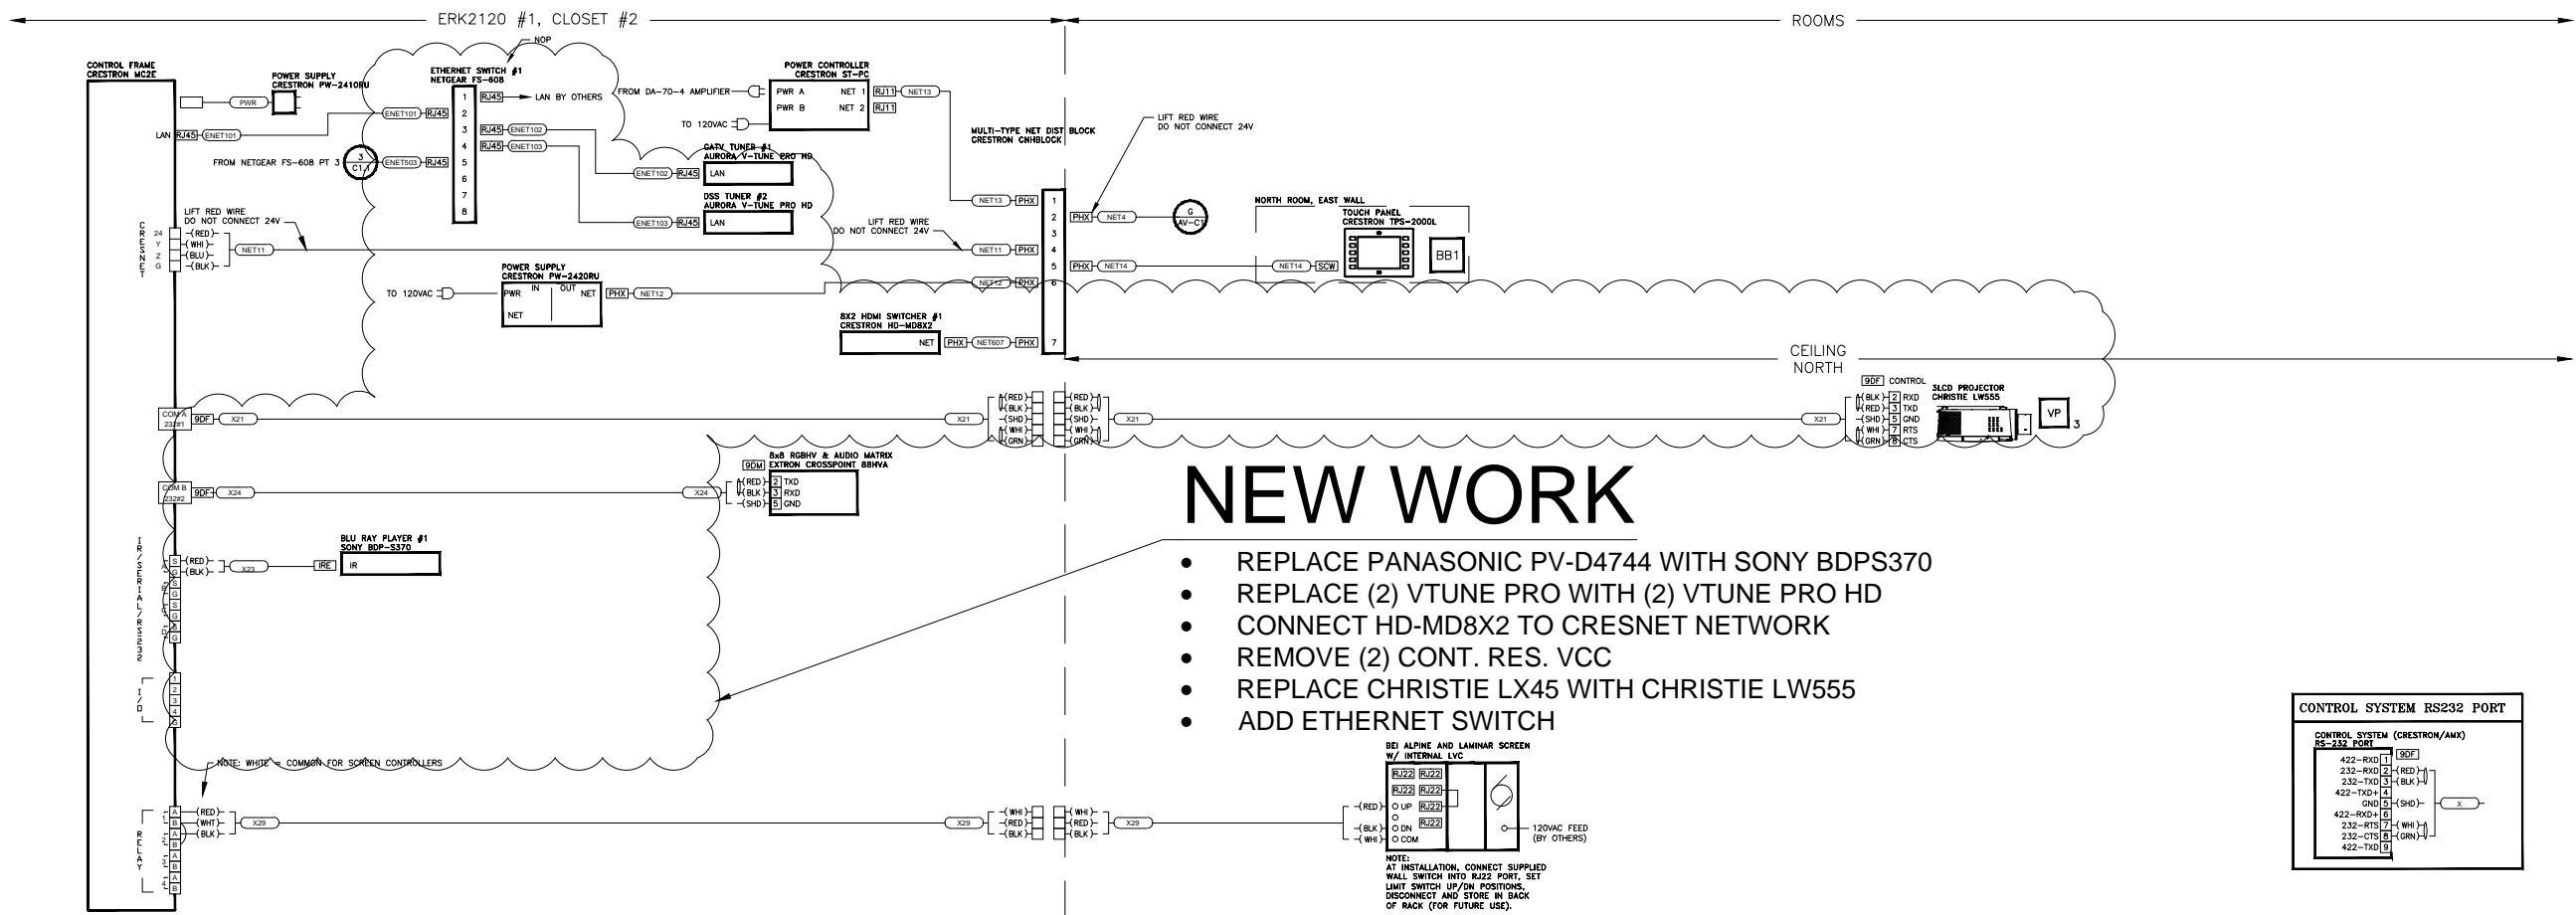


OLD JOB C050732
THE WORK SHOWN IN THIS
DRAWING IS OLD, UNLESS
DESCRIBED OTHERWISE.

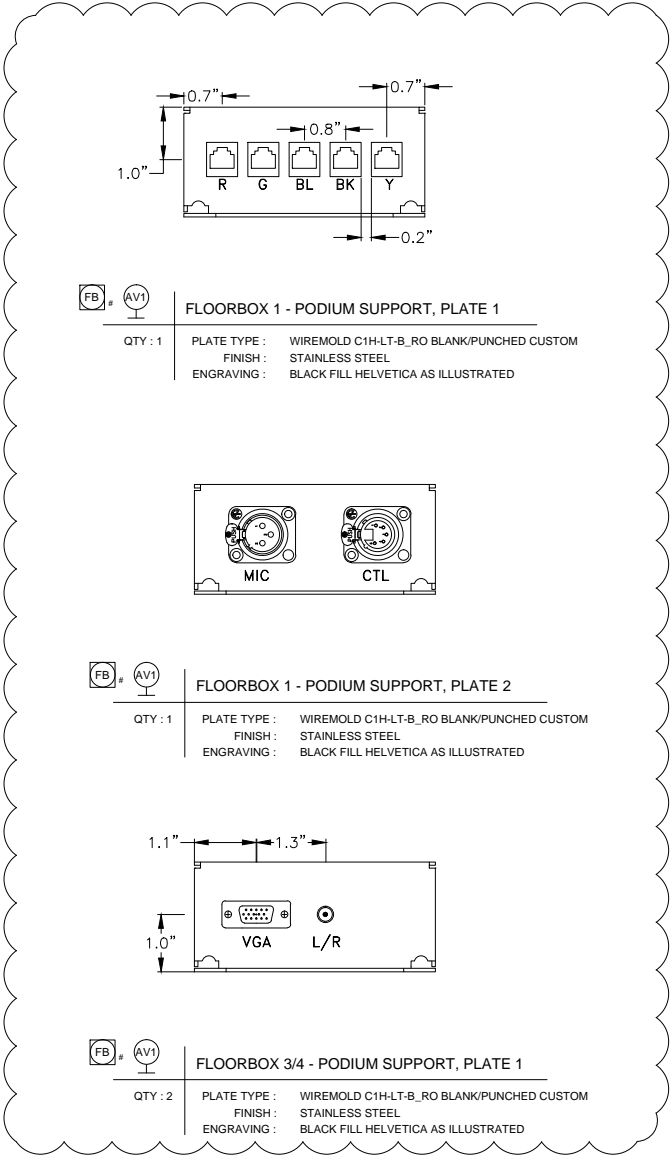

AV-C1.3


NEW WORK

- REPLACE PANASONIC PV-D4744 WITH SONY BDPS370
- REMOVE EXTRON SW 2
- REMOVE EXTRON MTP-SERIES

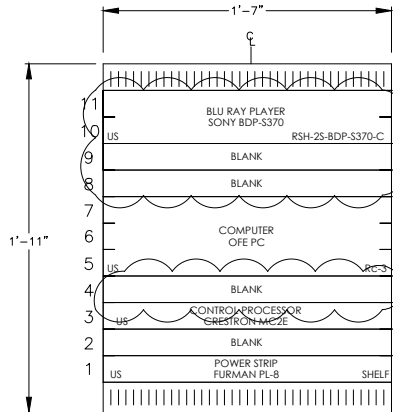

USE SOFT SIDE VELCRO TO PROTECT MILLWORK

PODIUM RACK INSERT - TYPICAL OF 1
MIDDLE ATLANTIC / SLIM-5-14 (19" X 26-1/4" X 20")

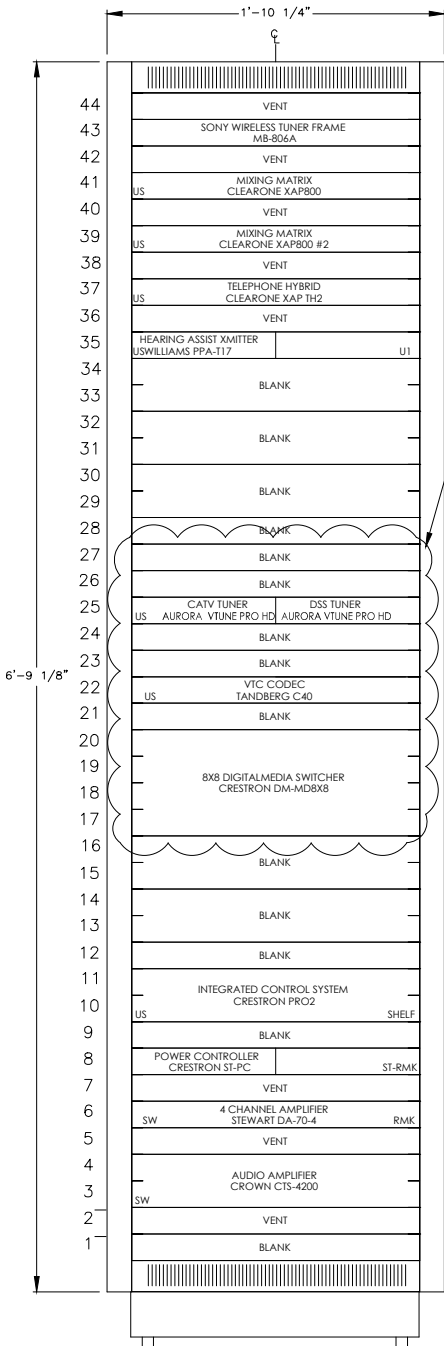

R1


MAIN RACK- AV CLOSET #1
MIDDLE ATLANTIC / ERK-4420 (22-1/4" X 81-1/8" X 20")

ACCESSORIES :

- ERK-RR44, REAR RACK RAILS
- CBS-ERK-20, CASTER BASE
- ERK-ST, VENTED TOP

NEW WORK

- REPLACE (2) VTUNE PRO WITH (2) VTUNE PRO HD
- REPLACE 3000 MXP WITH C40
- REPLACE CROSSPOINT 128HVA WITH DM-MD8X8
- REMOVE (2) CR VCC
- REMOVE EXTRON MTP-SERIES

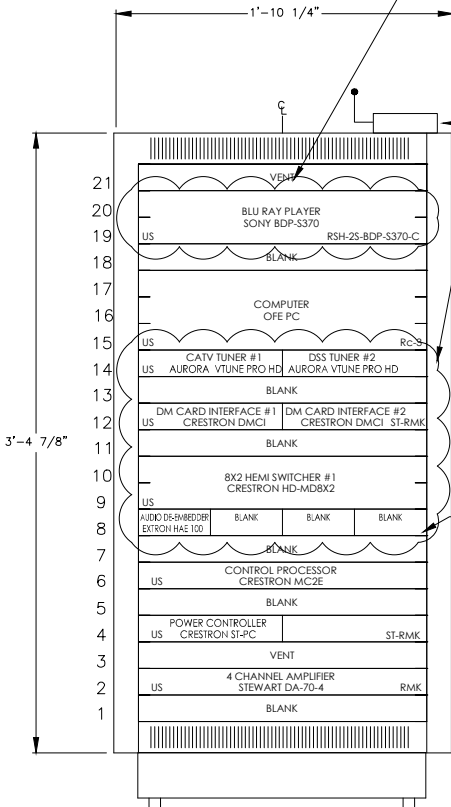

R2


NORTH ROOM SUPPORT RACK - CLOSET #2
MIDDLE ATLANTIC / ERK-2120 (22-1/4" X 40-7/8" X 20")

ACCESSORIES :

- ERK-RR44, REAR RACK RAILS
- CBS-ERK-20, CASTER BASE
- ERK-ST, VENTED TOP

NEW WORK

- REPLACE PANASONIC PV-D4744 WITH SONY BDPS370
- ADD (2) DMC1
- ADD HAE 100
- REPLACE (2) VTUNE PRO WITH (2) VTUNE PRO HD
- REPLACE CROSSPOINT 88HVA WITH HD-MD8XX
- REMOVE (2) CR VCC

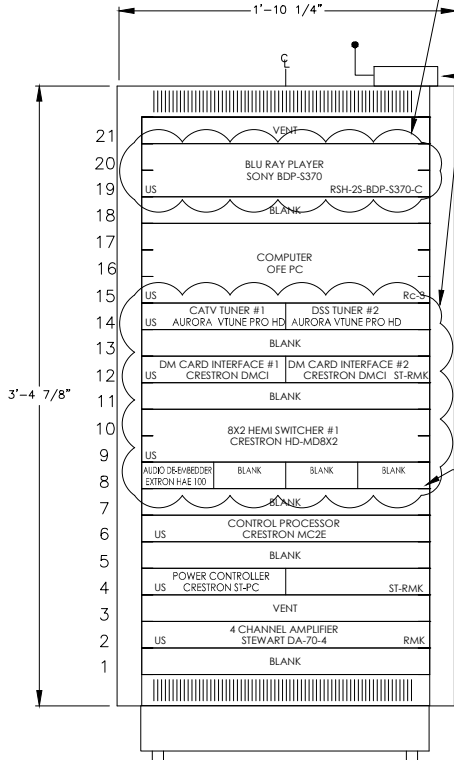

R3

SOUTH ROOM SUPPORT RACK - CLOSET #3
MIDDLE ATLANTIC / ERK-2120 (22-1/4" X 40-7/8" X 20")

ACCESSORIES :

- ERK-RR44, REAR RACK RAILS
- CBS-ERK-20, CASTER BASE
- ERK-ST, VENTED TOP

OLD JOB C050732
THE WORK SHOWN IN THIS
DRAWING IS OLD, UNLESS
DESCRIBED OTHERWISE.

Client:

GREENWICH
HOSPITAL

GREENWICH, CT

Architects:

Consultants:

SYSTEM INTEGRATION BY:

HB COMMUNICATIONS INC.
60 DODGE AVE.
NORTH HAVEN, CT 06473-0689
(203)-234-9246
(203)-234-2013 FAX
1432 MAIN STREET
WALTHAM, MA 02451-1621
(781)-890-6046
(781)-890-6048 FAX
1130 GLOBE AVENUE
MOUNTAIN SIDE, NJ 07092
(908)-654-3600
(908)-654-9273 FAX

THIS DRAWING IS THE PROPERTY OF
HB COMMUNICATIONS, INC. AND MAY
NOT BE REPRODUCED OR DISTRIBUTED
WITHOUT WRITTEN AUTHORIZATION.

JOB #: P-105493

SALES: DL

ENGINEERED BY: JG

DRAWN BY: RJG

REV	DATE	BY
PRELIMINARY	05/25/11	SM/BO
QA REVIEW	05/27/11	JG
SUBMITTAL	N/A	N/A
RELEASE TO BUILD	06/01/11	PDL

ALL ROOMS – NOBLE
CONFERENCE CENTER

RACK ELEVATION

AV-R1

Client:

GREENWICH
HOSPITAL

GREENWICH, CT

Architects:

Consultants:

SYSTEM INTEGRATION BY:

HB COMMUNICATIONS INC.
60 DODGE AVE.
NORTH HAVEN, CT 06473-0689
(203)-234-9246
(203)-234-2013 FAX
1432 MAIN STREET
WALTHAM, MA 02451-1621
(781)-890-6046
(781)-890-6048 FAX
1130 GLOBE AVENUE
MOUNTAINVIEW, NJ 07092
(908)-654-3600
(908)-654-9273 FAX

THIS DRAWING IS THE PROPERTY OF
HB COMMUNICATIONS, INC. AND MAY
NOT BE REPRODUCED OR DISTRIBUTED
WITHOUT WRITTEN AUTHORIZATION.

JOB #: P-105493

SALES: DL

ENGINEERED BY: JG


DRAWN BY: SM

REV	DATE	BY
PRELIMINARY	05/25/11	SM/BO
QA REVIEW	05/27/11	JG
SUBMITTAL	N/A	N/A
RELEASE TO BUILD	06/01/11	PDL



LARGE ROOM – NOBLE
CONFERENCE CENTER

WIRE PULL

AV—W1.1

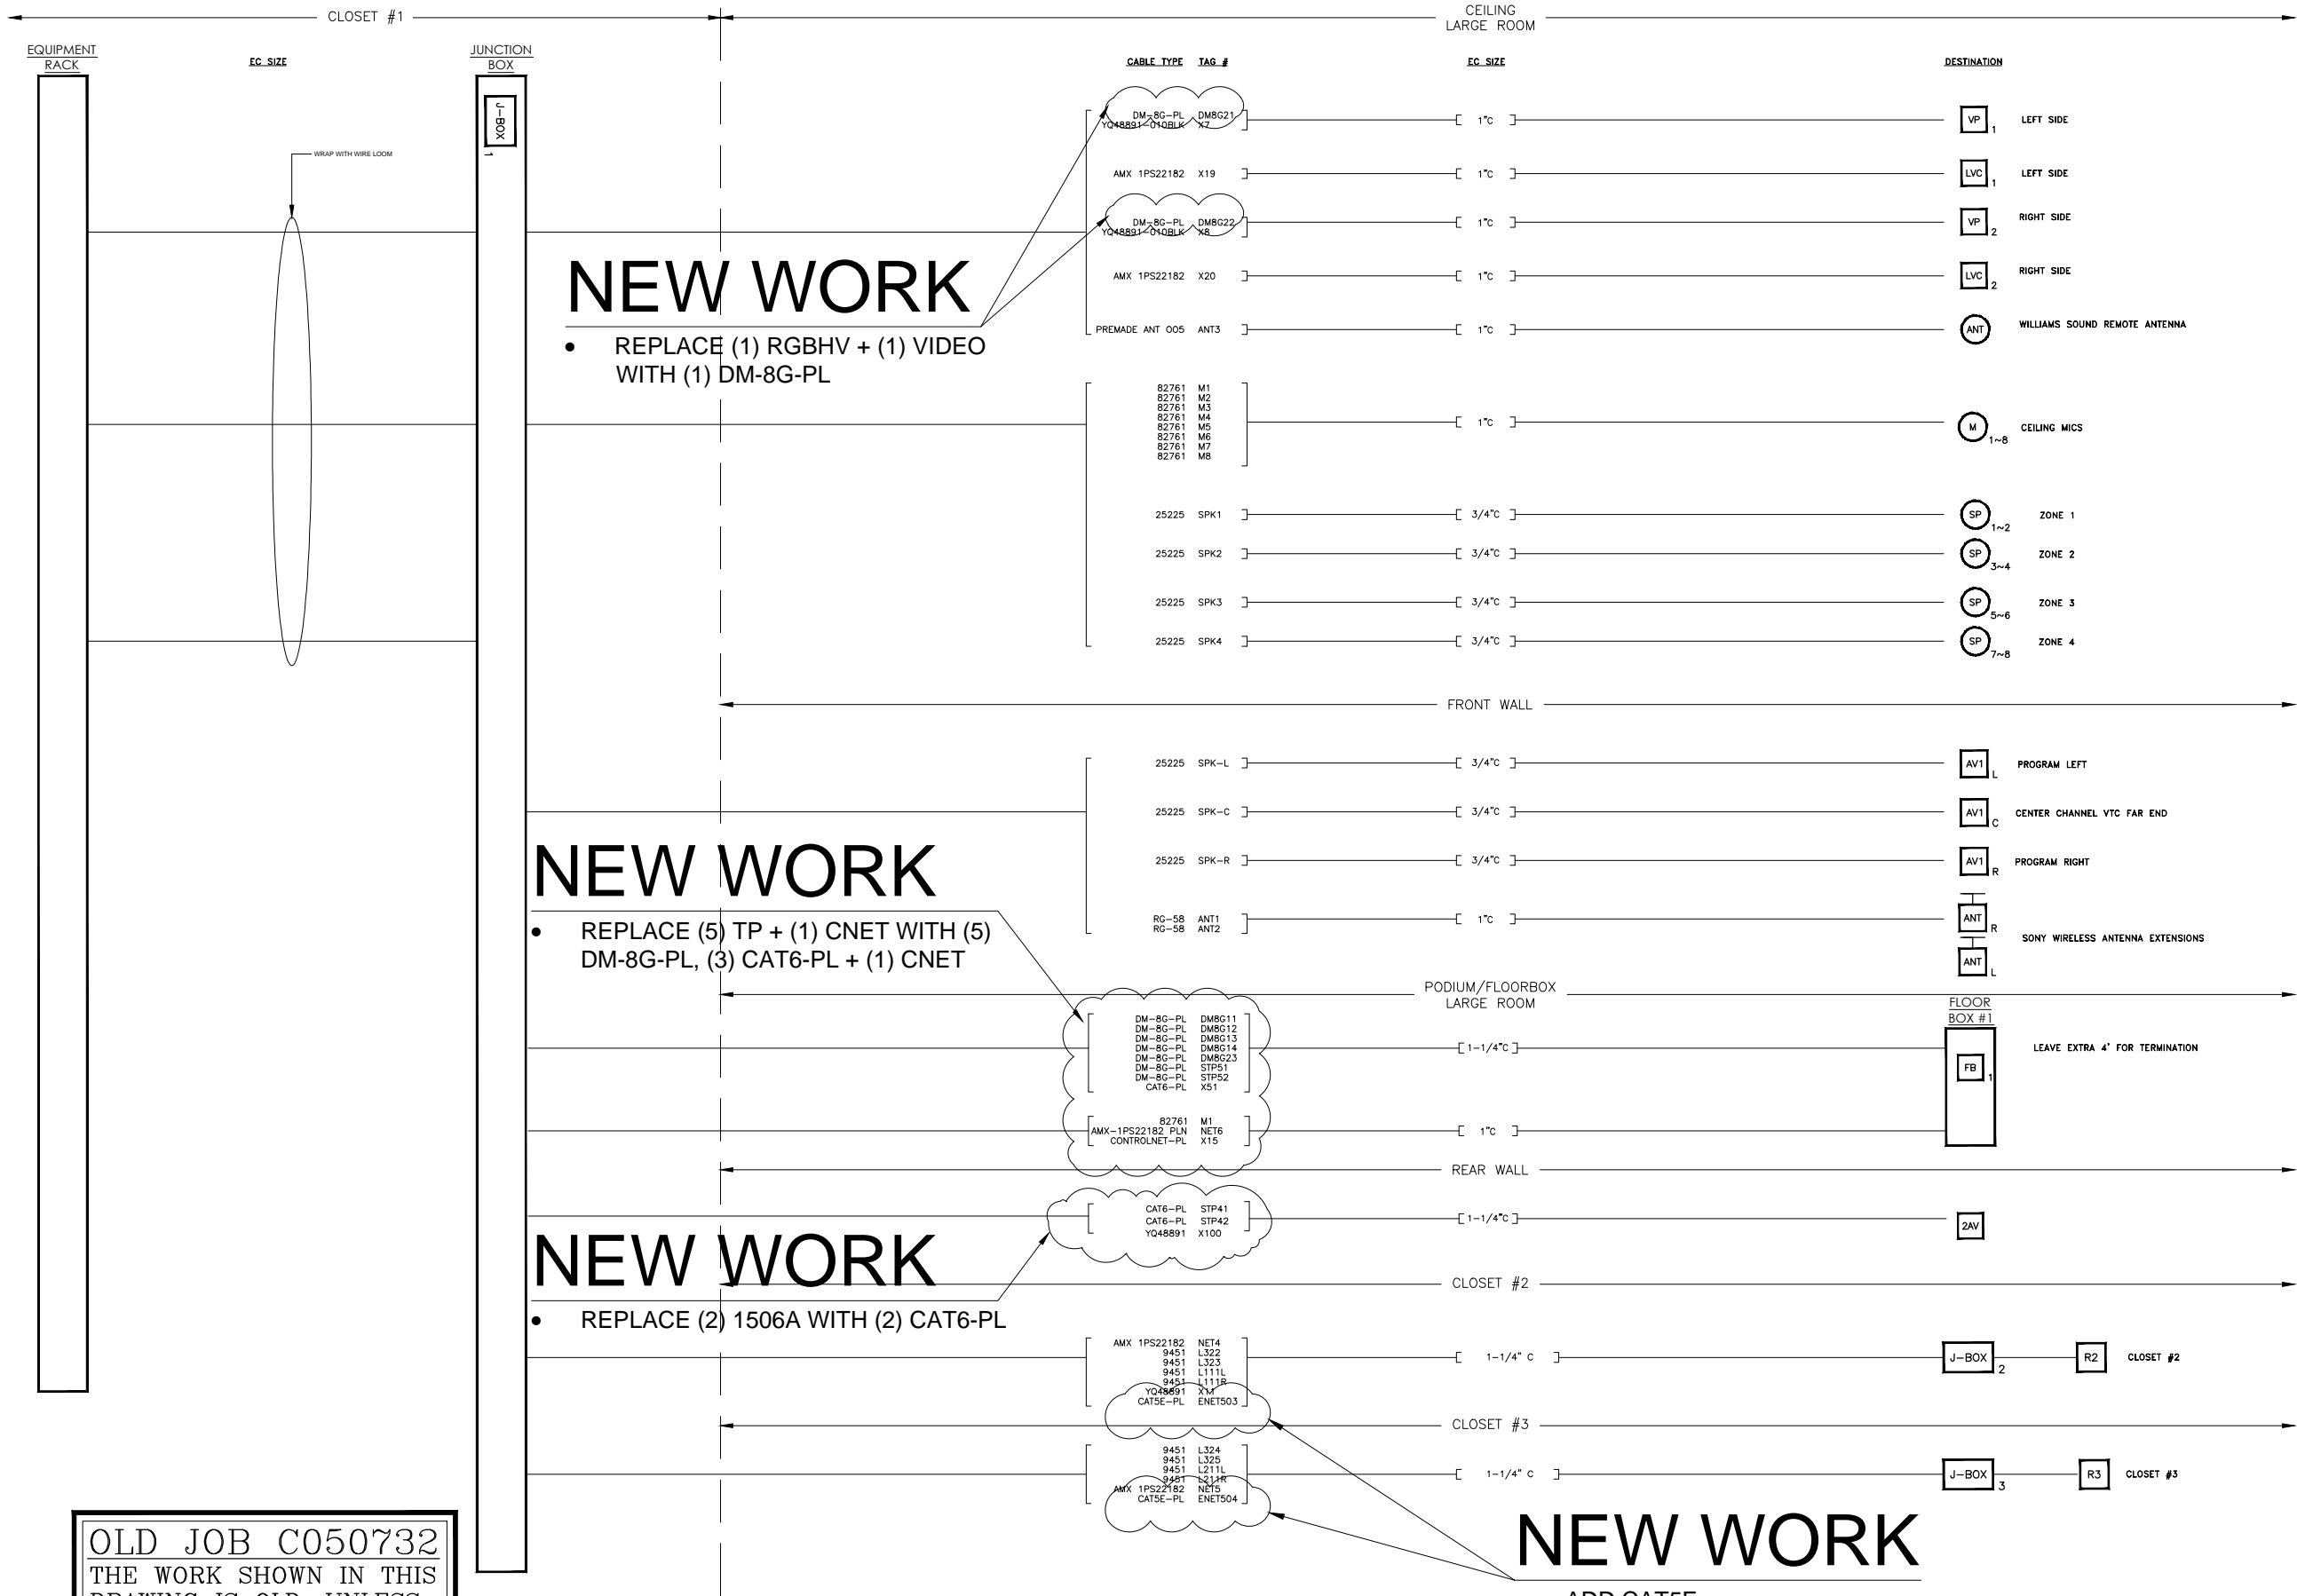

OLD JOB C050732
THE WORK SHOWN IN THIS
DRAWING IS OLD, UNLESS
DESCRIBED OTHERWISE.

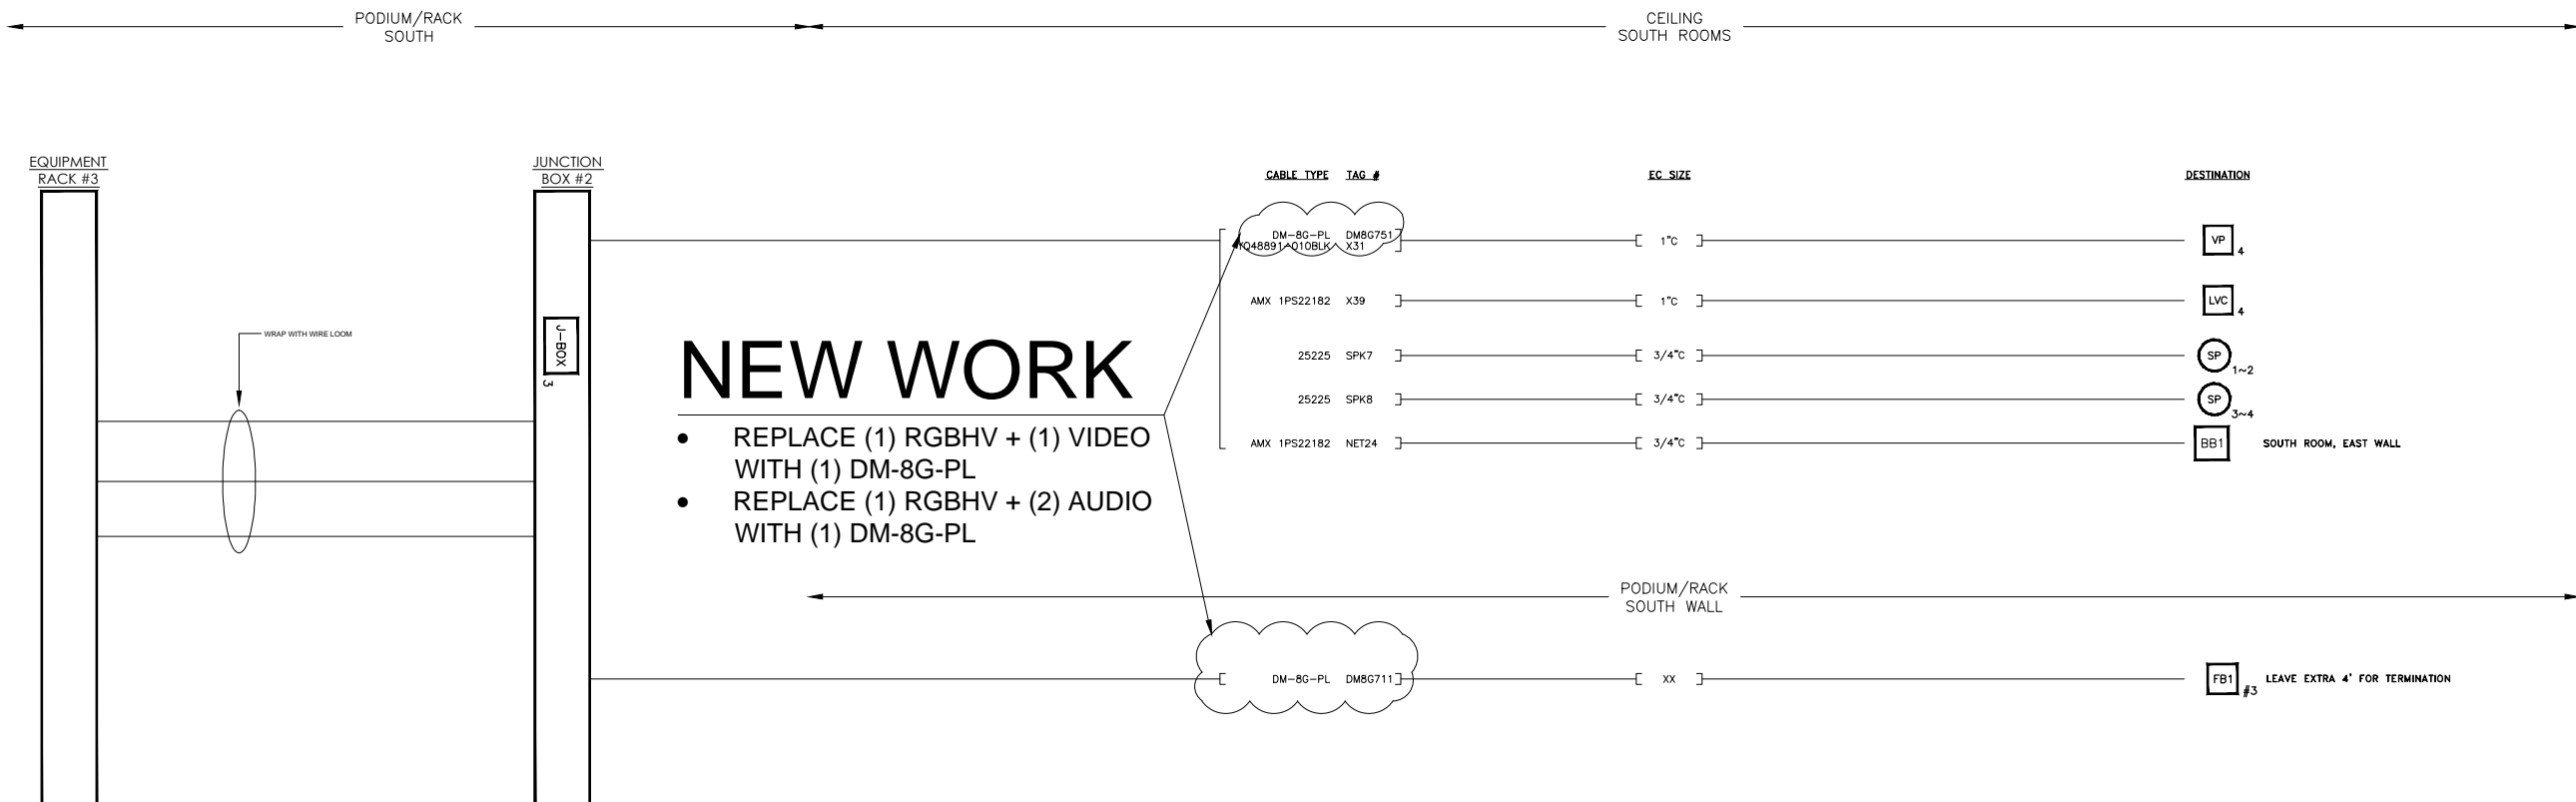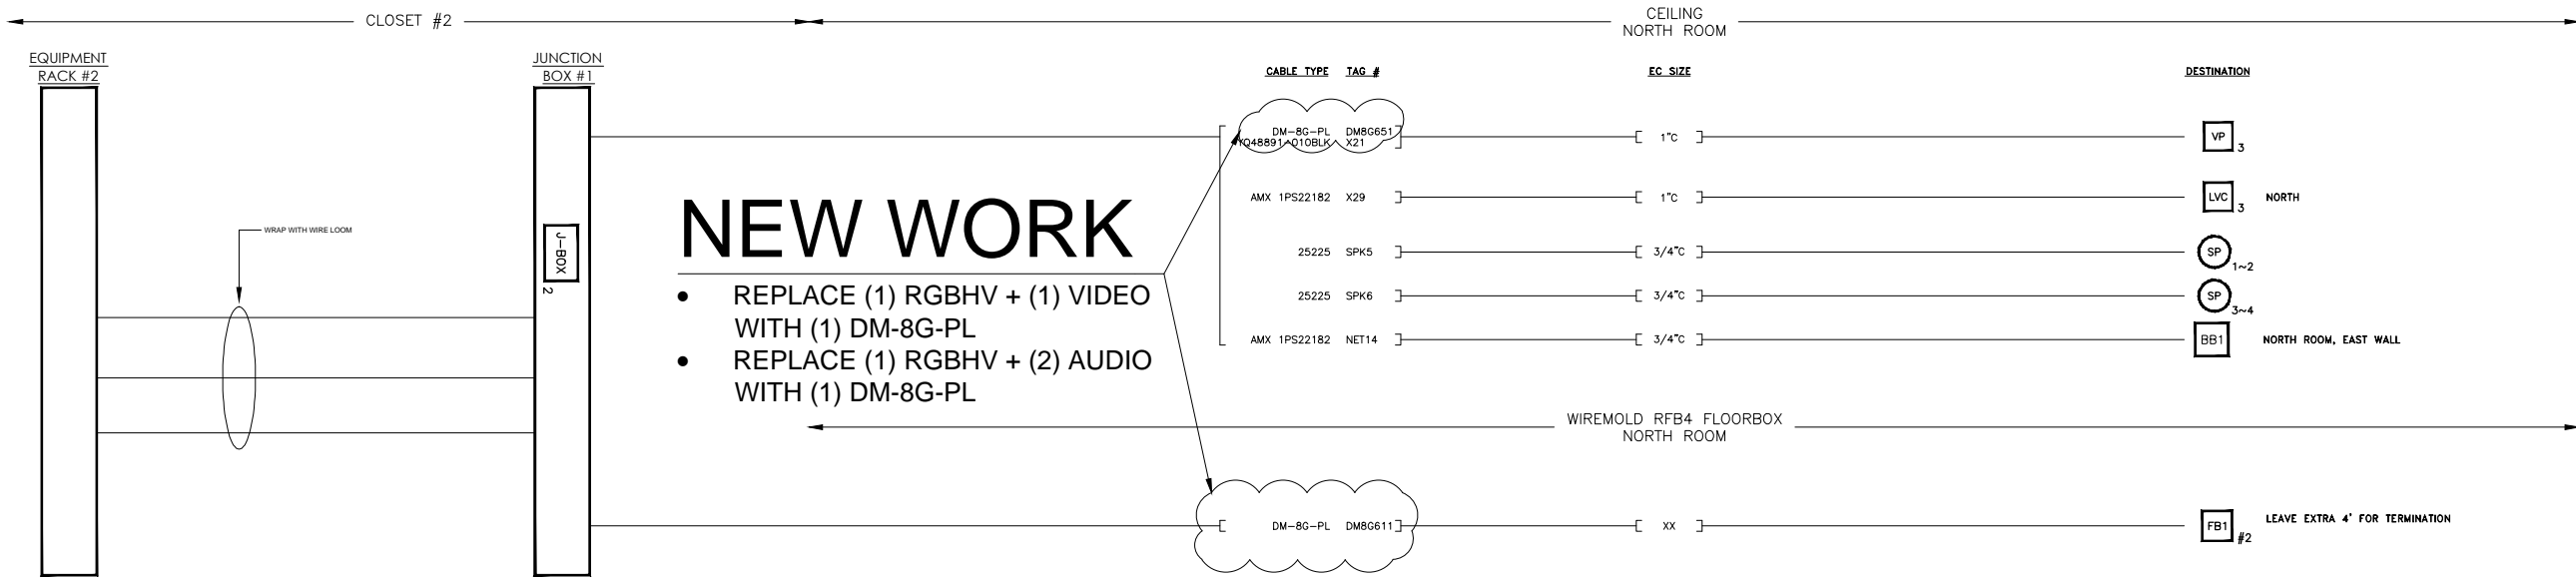

OLD JOB C050732
THE WORK SHOWN IN THIS
DRAWING IS OLD, UNLESS
DESCRIBED OTHERWISE.

Client:

GREENWICH HOSPITAL
GREENWICH, CT

Architects:

Consultants:

SYSTEM INTEGRATION BY:
HB COMMUNICATIONS INC.
60 DODGE AVE.
NORTH HAVEN, CT 06473-0689
(203)-234-9246
(203)-234-2013 FAX
1432 MAIN STREET
WALTHAM, MA 02451-1621
(781)-890-6046
(781)-890-6048 FAX
1130 GLOBE AVENUE
MOUNTAINSIDE, NJ 07092
(908)-654-3600
(908)-654-9273 FAX
THIS DRAWING IS THE PROPERTY OF
HB COMMUNICATIONS, INC. AND MAY
NOT BE REPRODUCED OR DISTRIBUTED
WITHOUT WRITTEN AUTHORIZATION.

JOB #: P-105493

SALES: DL

ENGINEERED BY: JG

DRAWN BY: SM

REV	DATE	BY
PRELIMINARY	05/25/11	SM/BG
QA REVIEW	05/27/11	JG
SUBMITTAL	N/A	N/A
RELEASE TO BUILD	06/01/11	PDL

SECONDARY ROOMS –
NOBLE CONFERENCE
CENTER

WIRE PULL'S

AV-W1.2